ATTACHMENT 1A

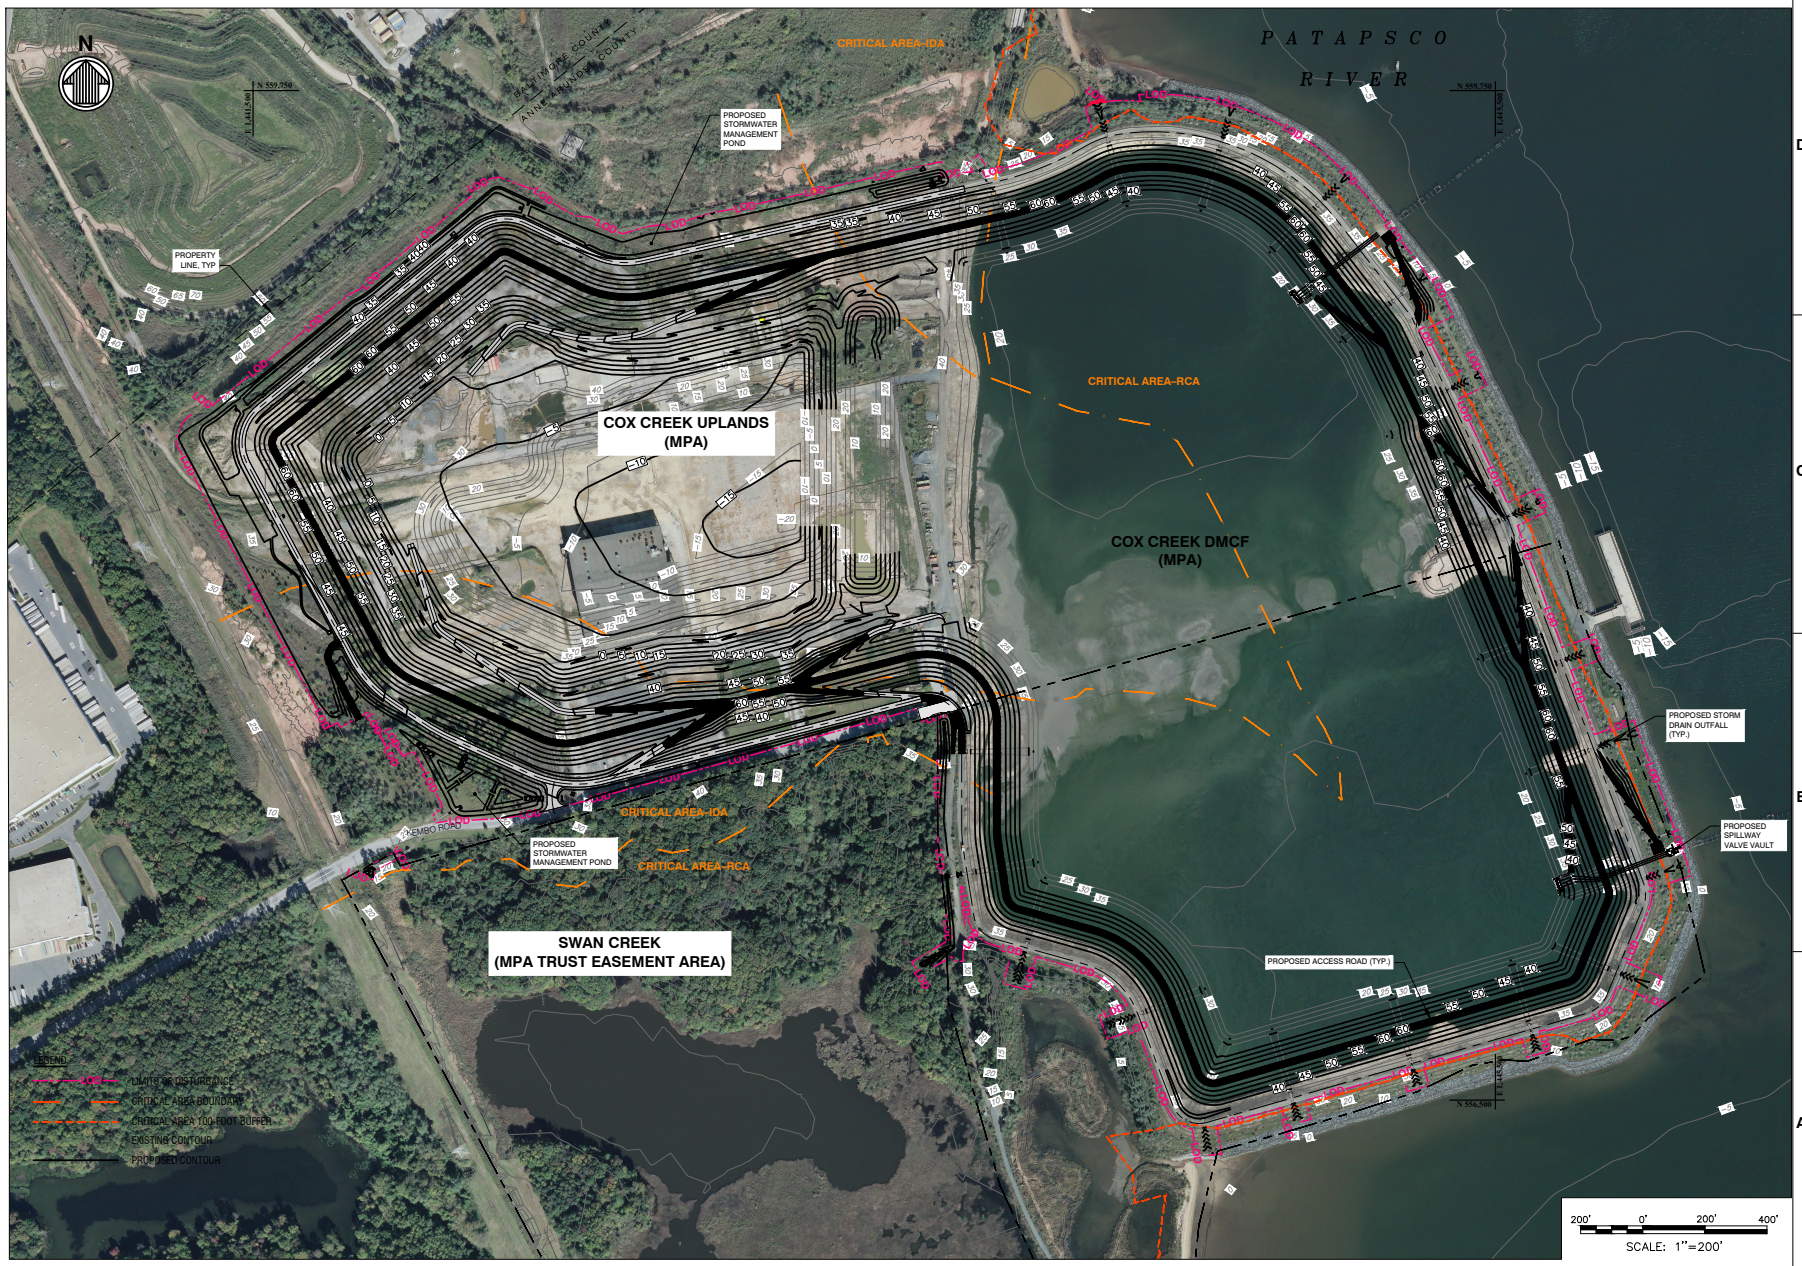

Mark	Description	Date	Appr.

COX CREEK EXPANDED
DREDGED MATERIAL CONTAINMENT FACILITY
+60' DIKE RAISING AND EXPANSION

OVERALL SITE PLAN
10/18/2019

Designed by: | Date: | Rev. -
Dwn by: | Ckd by: | NMP Project No. N14-105-012
Reviewed by: | Drawing code:
Submitted by: | Drawing Scale: Plot scale: 1:1 (D SHEET)

moffatt & nichol
2780 LIGHTHOUSE POINT EAST, SUITE D
BALTIMORE, MARYLAND 21224
410-563-7300

NMP ENGINEERING CONSULTANTS, INC.
EXECUTIVE PLAZA I
ETH FLOOR
11350 McCORMICK ROAD
HUNT VALLEY, MD. 21031

SEAL

Sheet Reference No.
EX-01

File: \\SDNSH003\Projects\2014\14-105-012 MES 14-07-59 Task 30 Cox Creek Exp DMCF\CAD\pEX-01_Overall Site Plan; Plotted: 9/16/2020 10:09 PM by PAUL NEVENGLOSKY; Saved: 10/23/2019 11:44 AM by DDARNALL

DRAWING SCALES SHOWN BASED ON 22"x34" DRAWING