ATTACHMENT 1B

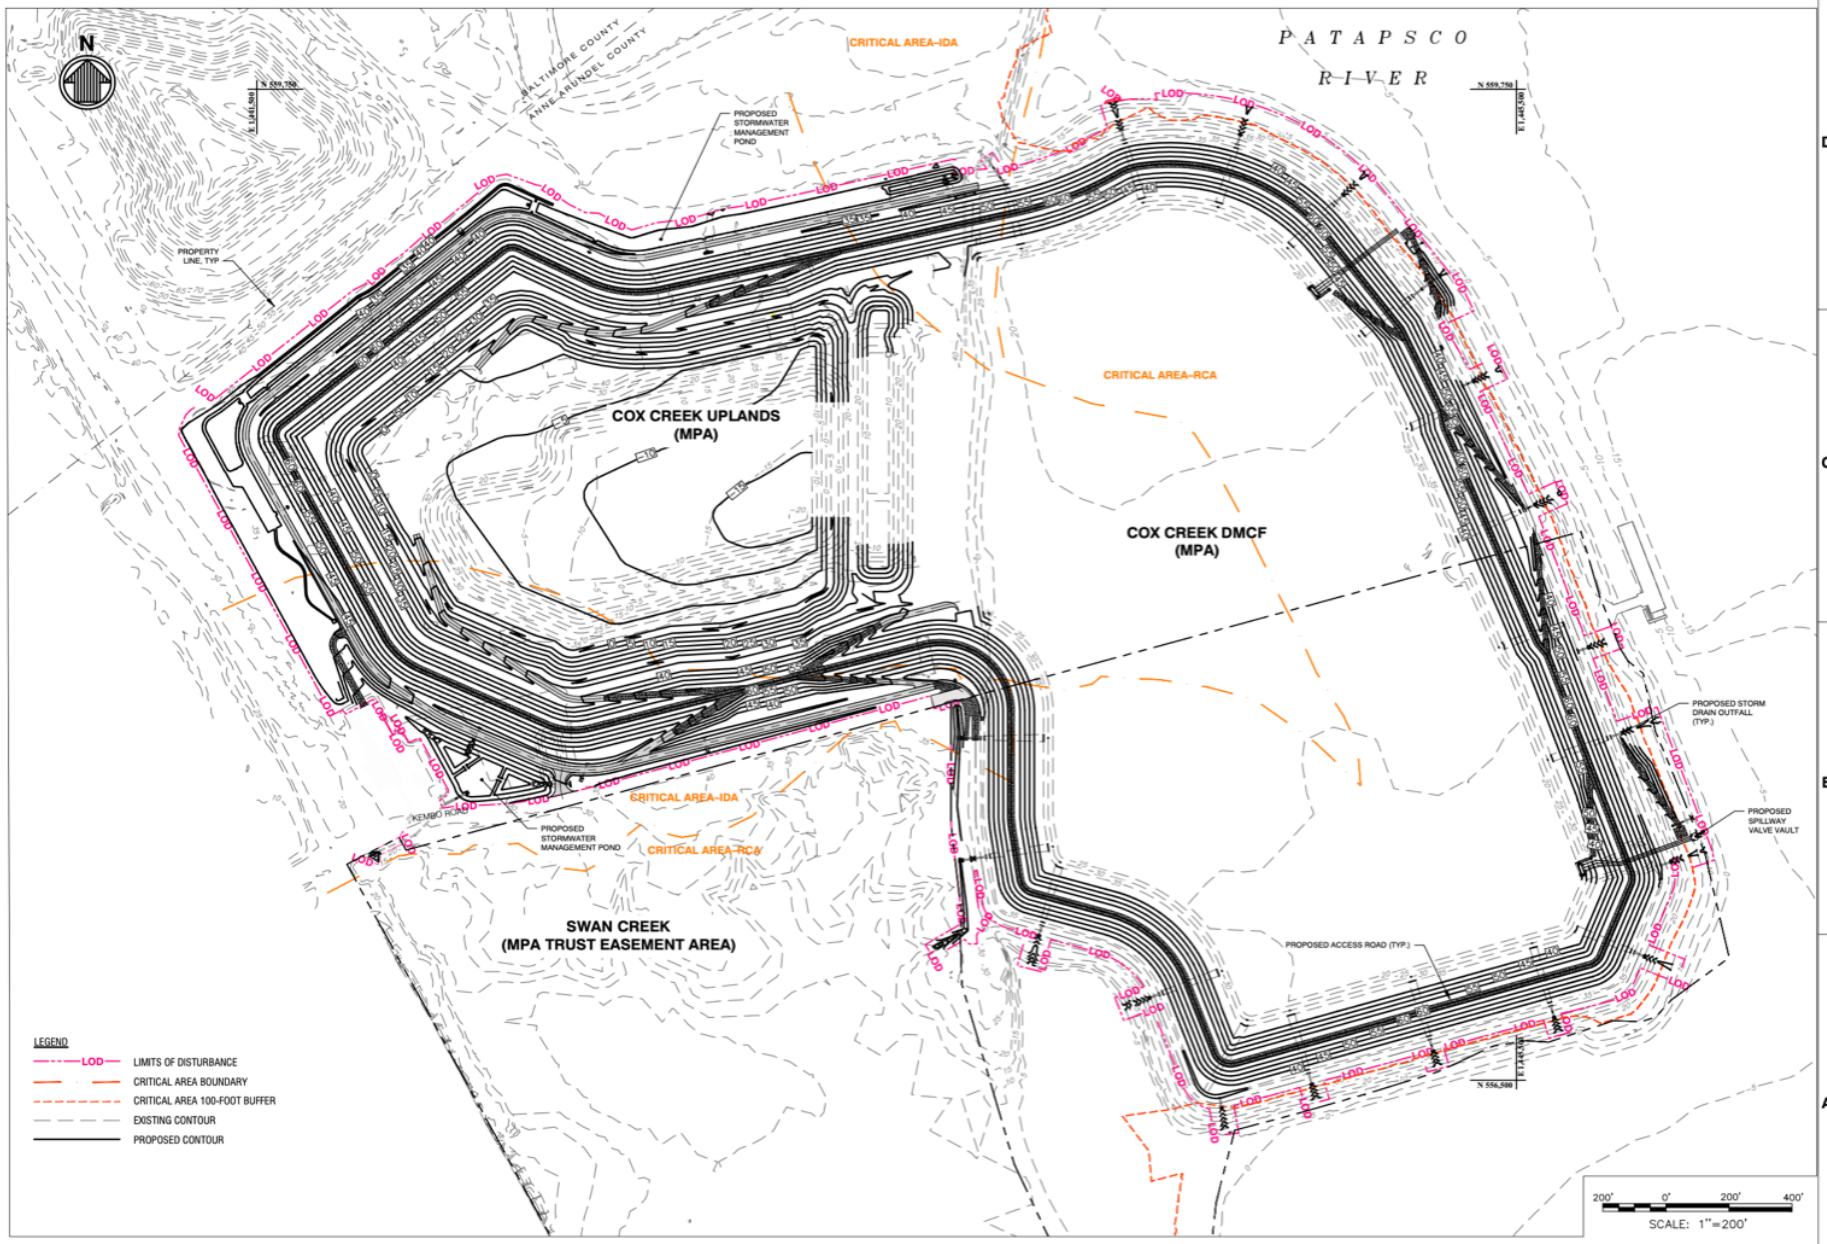

DRAWING SCALES SHOWN BASED ON 22"x34" DRAWING

Date	Description	Appr.

COX CREEK EXPANDED
DREDGED MATERIAL CONTAINMENT FACILITY
+60 DIKE RAISING AND EXPANSION

OVERALL SITE PLAN
10/18/2019

Designed by:
Dwn by: Dcd by:
Reviewed by:
Submitted by:
Date:
Rev. -
NMP Project No. N14-105-012
Drawing code:
Drawing Scale:
Plot scale: 1:1 (D SHEET)

moffatt & nichol
2780 LIGHTHOUSE POINT EAST, SUITE D
BALTIMORE, MARYLAND 21224
410-563-1300

NMP ENGINEERING CONSULTANTS, INC.
EXECUTIVE PLAZA I
11350 McCORMICK ROAD
6TH FLOOR
HUNT VALLEY, MD. 21031

SEAL

Sheet Reference No.
EX-01

File: \\SDWSHO03\Projects\2014\14-105-012 MES 14-07-59 Task 30 Cox Creek Exp DMCF\CAD\pEX-01_Overall Site Plan; Plotted: 10/23/2019 11:29 AM by DANIEL DARNALL; Saved: 10/23/2019 11:29 AM by DDARNALL